THOMAS JEFFERSON
ROAM

VENT CLOSURE

LOCATION	SYSTEM / SPACE SERVED
03-35-2 (WEATHER DECK)	SPLY 1-35-4 / A/C MACH, LAU RM, EMER GEN RM, BOW THR RM, FAN RM 1-34-2
03-35-4 (WEATHER DECK)	SPLY 1-35-4 / A/C MACH, LAU RM, EMER GEN RM, BOW THR RM, FAN RM 1-34-2
02-45-1 (WEATHER DECK)	SPLY 02-43-1 / PLTHS, SHIP OFC, UPR DK SR
01-12-2 (WEATHER DECK)	NATURAL SUPPLY, EMER GEN ROOM 01-6-0
01-12-3(2) (WEATHER DECK)	EXHAUST, EMER GEN RADIATOR
01-12-7 (WEATHER DECK)	NATURAL EXHAUST, EMER GEN RM
01-21-2 (WEATHER DECK)	EXHAUST, T/S 1-21-2
01-31-1 (WEATHER DECK)	NATURAL EXHAUST, HOSPITAL 1-29-1
01-32-1 (WEATHER DECK)	EXHAUST, T/S 1-31-1
01-44-1 (WEATHER DECK)	EXHAUST, GALLEY RANGE HOOD
01-66-1 (WEATHER DECK)	NATURAL EXHAUST, PLENUM
01-71-1 (WEATHER DECK)	NATURAL EXHAUST, FAN RM 1-67-1
01-73-1 (WEATHER DECK)	NATURAL EXHAUST, PRPLN MOTOR RM 3-52-0
01-73-2 (WEATHER DECK)	SUPPLY 3-71-2 / PRPLN MOTOR RM 3-52-0
1-72-1 (WEATHER DECK)	NATURAL EXHAUST, GENERAL WORKSHOP 1-62-1
1-72-2 (WEATHER DECK)	SUPPLY 3-71-2 / PRPLN MOTOR RM 3-52-0
1-75-1 (WEATHER DECK)	NATURAL SUPPLY, ARRAY WINCH SHOP HEAD
1-75-2 (WEATHER DECK)	NATURAL SUPPLY, WINCH MACHINERY ROOM
1-76-1 (WEATHER DECK)	NATURAL SUPPLY, ARRAY WINCH SHOP
1-78-1 (WEATHER DECK)	NATURAL EXHAUST, TUNNEL 3-72-1
1-79-2 (WEATHER DECK)	NATURAL EXHAUST, ARRAY WINCH SHOP & HEAD
1-79-4 (WEATHER DECK)	EXHAUST, WINCH MACHINERY ROOM
1-94-1 (WEATHER DECK)	SUPPLY 2-96-1 / STEERING GEAR RM 2-94-0
1-94-2 (WEATHER DECK)	NATURAL EXHAUST, STEERING GEAR RM 2-94-0

REVISIONS

REV	SHT	ZONE	ITEM	DESCRIPTION	DATE	APPD
F	ALL	ALL	1	REDRAWN TO INCORPORATE NEW ABS REQUIREMENTS.	02/09/06	

NATIONAL OCEANIC AND ATMOSPHERIC ADMINISTRATION
OFFICE OF NOAA CORPS OPERATIONS

ART ANDERSON ASSOCIATES
202 PACIFIC AVE, BREMERTON, WA 98337-1932
(360) 479-3600 FAX (360) 479-3605

CONTRACT NO. AB133M-05-CQ-1044
TAR NO. AAA-011(02)
DSGN M. CAMPBELL 2/1/06
DWN M.CAMPBELL 2/1/06
CHK V. PARKER 2/3/06
CHK J. CARLSON 2/6/06

NOAA APPROVAL

NOAA SHIP THOMAS JEFFERSON

FIRE CONTROL PLAN

SIZE	CAGE CODE	NOAA DRAWING NUMBER	REV
D	0YLJ5	6634639	F

SCALE: AS SHOWN | CAD FILENAME 6634639_F.DWG | SHT 1 OF 2

LEGEND

FIRE CONTROL PLAN	CONTROL STATION	EMERGENCY TELEPHONE STATION	BELL FIRE ALARM	BELL GENERAL ALARM	SPACE PROTECTED BY AUTOMATIC FIRE ALARM	HALON HORN	PRIMARY MEANS OF ESCAPE
CO_2 RELEASE STATION	HALON RELEASE STATION	CO_2 BATTERY	HALON BATTERY	PORTABLE DRY CHEMICAL FIRE EXTINGUISHER	PORTABLE CO_2 FIRE EXTINGUISHER	MANUALLY OPERATED CALL POINT	REMOTE CONTROLLED FIRE PUMPS OR EMERGENCY SWITCHES
REMOTE CONTROLLED FUEL/LUBRICATING OIL VALVES	FIRE STATION	FIRE ALARM PANEL	AFFF HOSE REEL & HANDGUN	WATER FOG APPLICATOR	PORTABLE FOAM APPLICATOR	FOAM INSTALLATION	FIRE AXE
REMOTE VENTILATION SHUTOFF	CLOSING APPLIANCE FOR EXTERIOR VENT INLET OR OUTLET	FIRE DAMPER IN VENT DUCT	SPACE PROTECTED BY HALON	LOCKER WITH FIREMAN'S OUTFIT	LOCKER WITH ADDITIONAL BREATHING APPARATUS	LOCKER WITH ADDITIONAL PROTECTIVE CLOTHING	INTERNATIONAL SHORE CONNECTION
EMERGENCY GENERATOR	EMERGENCY SWITCHBOARD	FIRE PUMP	EMERGENCY FIRE PUMP (FIRE/BALLAST PUMP)	HEAT DETECTOR	240 V-AC SMOKE DETECTOR	12 V-DC SMOKE DETECTOR	EMERGENCY ESCAPE BREATHING DEVICES
A CLASS DIVISION	A CLASS FIRE DOOR SELF-CLOSING	A CLASS FIRE DOOR SELF-CLOSING	A CLASS FIRE DOOR	B CLASS DIVISION	B CLASS FIRE DOOR		

THOMAS JEFFERSON - FIRE CONTROL PLAN

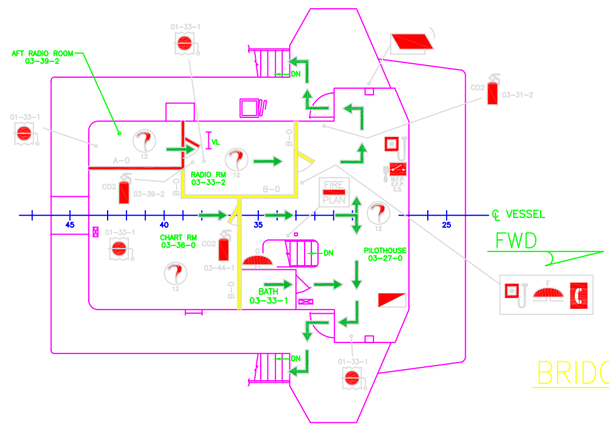

BRIDGE DECK

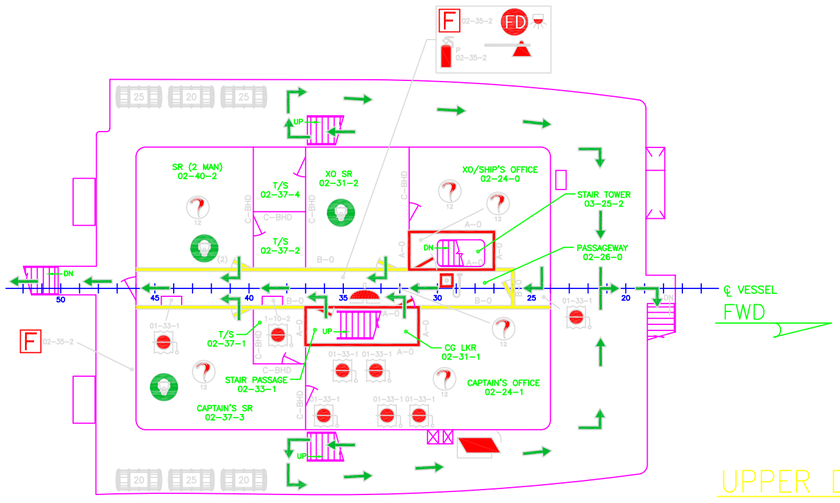

UPPER DECK

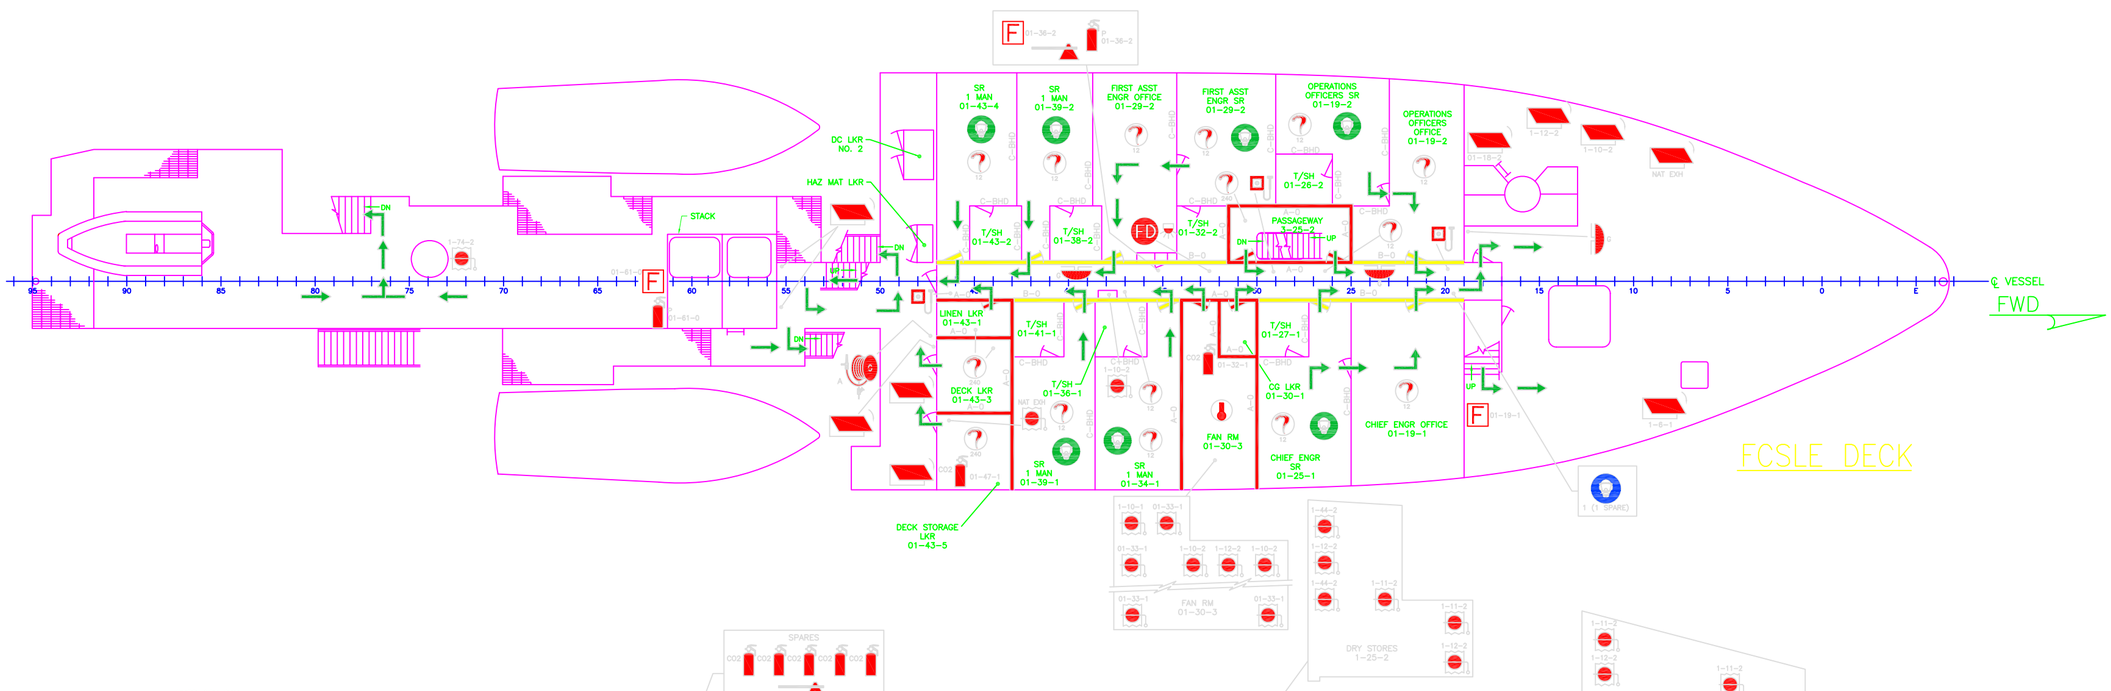

FCSLE DECK

MAIN DECK

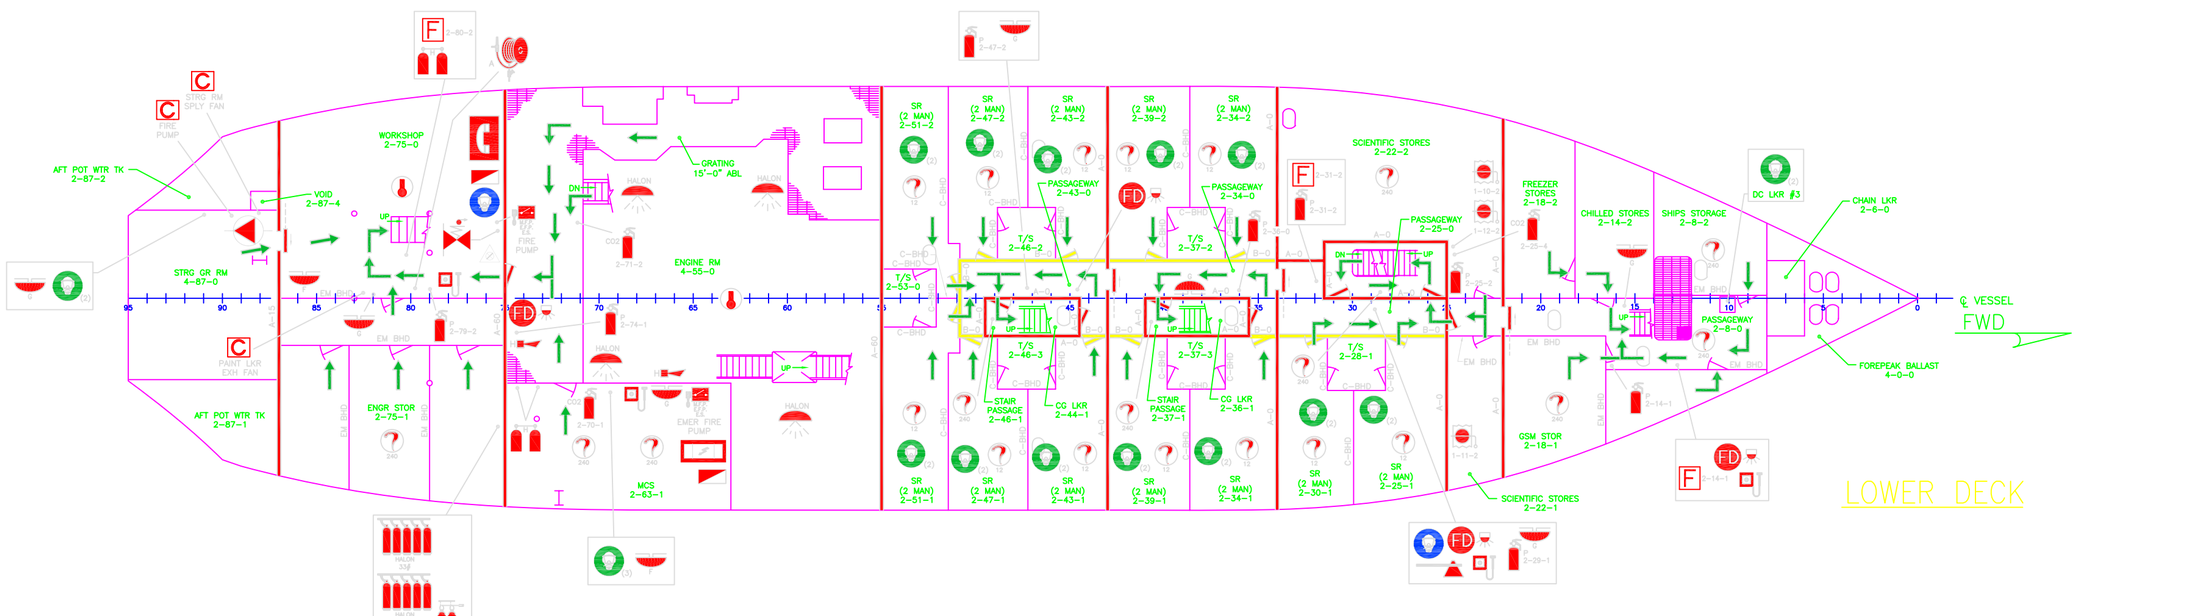

LOWER DECK

FLAT LEVEL

SIZE	D
CAGE CODE	0YLJ5
NOAA DRAWING NUMBER	6634639
REV	F
SCALE: NONE	SHT 2 OF 2
CAD FILENAME 6634639_F	